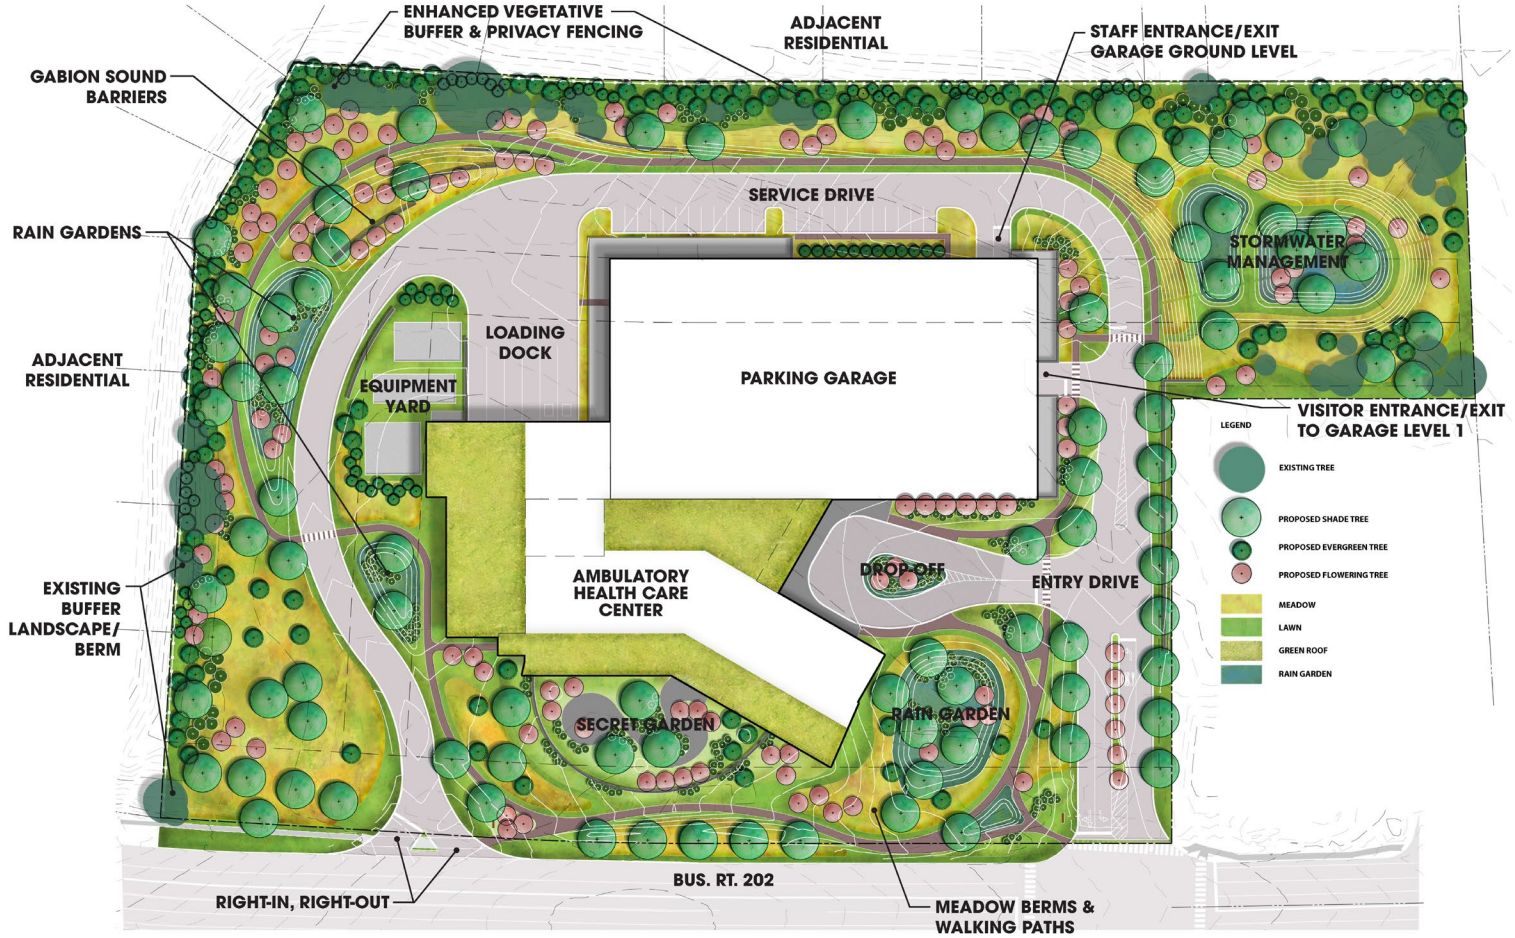
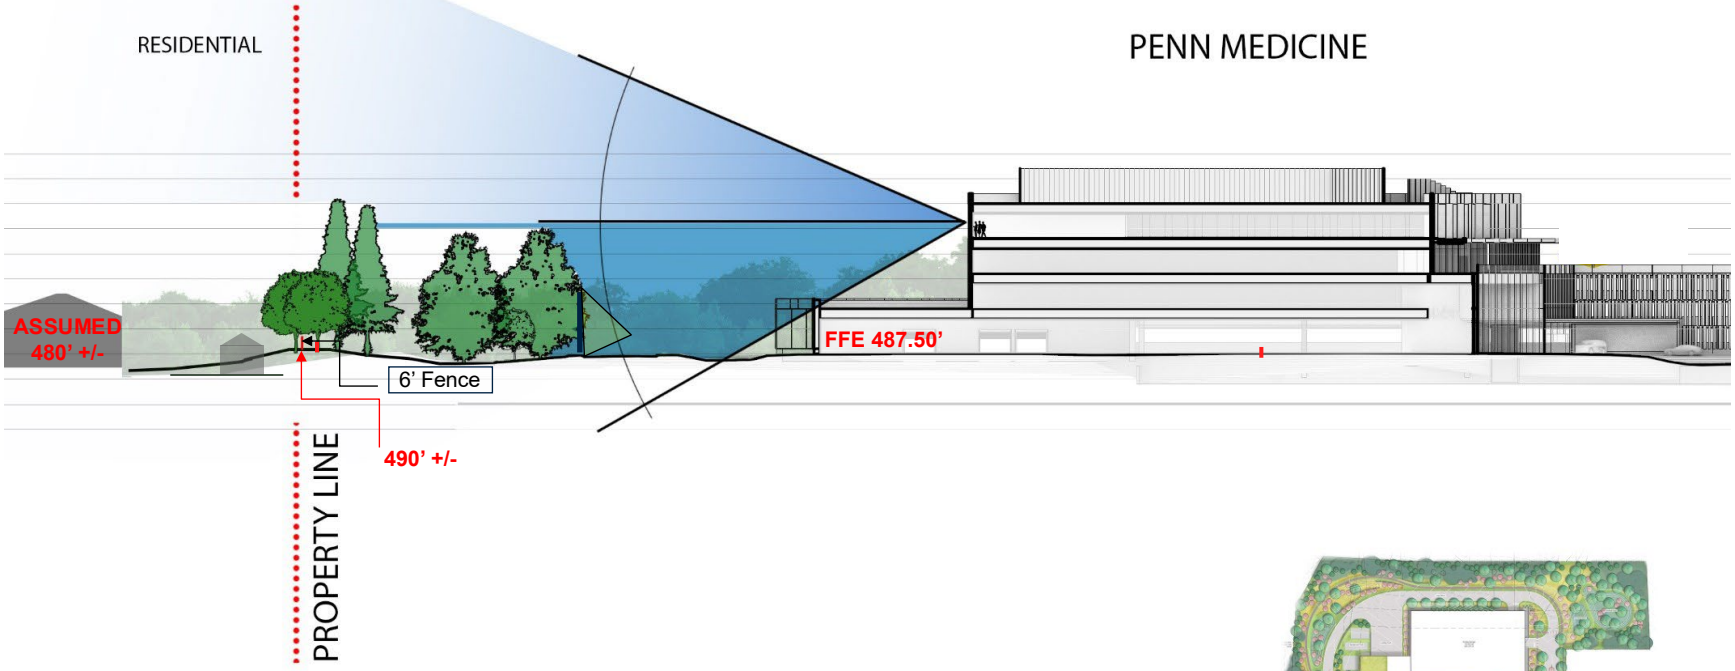

ENHANCED VEGETATIVE BUFFER & PRIVACY FENCING
ADJACENT RESIDENTIAL
STAFF ENTRANCE/EXIT GARAGE GROUND LEVEL
GABION SOUND BARRIERS
SERVICE DRIVE
RAIN GARDENS
STORMWATER MANAGEMENT
LOADING DOCK
ADJACENT RESIDENTIAL
EQUIPMENT YARD
PARKING GARAGE
VISITOR ENTRANCE/EXIT TO GARAGE LEVEL 1
LEGEND
EXISTING TREE
PROPOSED SHADE TREE
PROPOSED EVERGREEN TREE
PROPOSED FLOWERING TREE
MEADOW
LAWN
GREEN ROOF
RAIN GARDEN
AMBULATORY HEALTH CARE CENTER
DROP-OFF
ENTRY DRIVE
EXISTING BUFFER LANDSCAPE/ BERM
SECRET GARDEN
RAIN GARDEN
BUS. RT. 202
RIGHT-IN, RIGHT-OUT
MEADOW BERMS & WALKING PATHS

North – South Site Section





East – West Site Section

